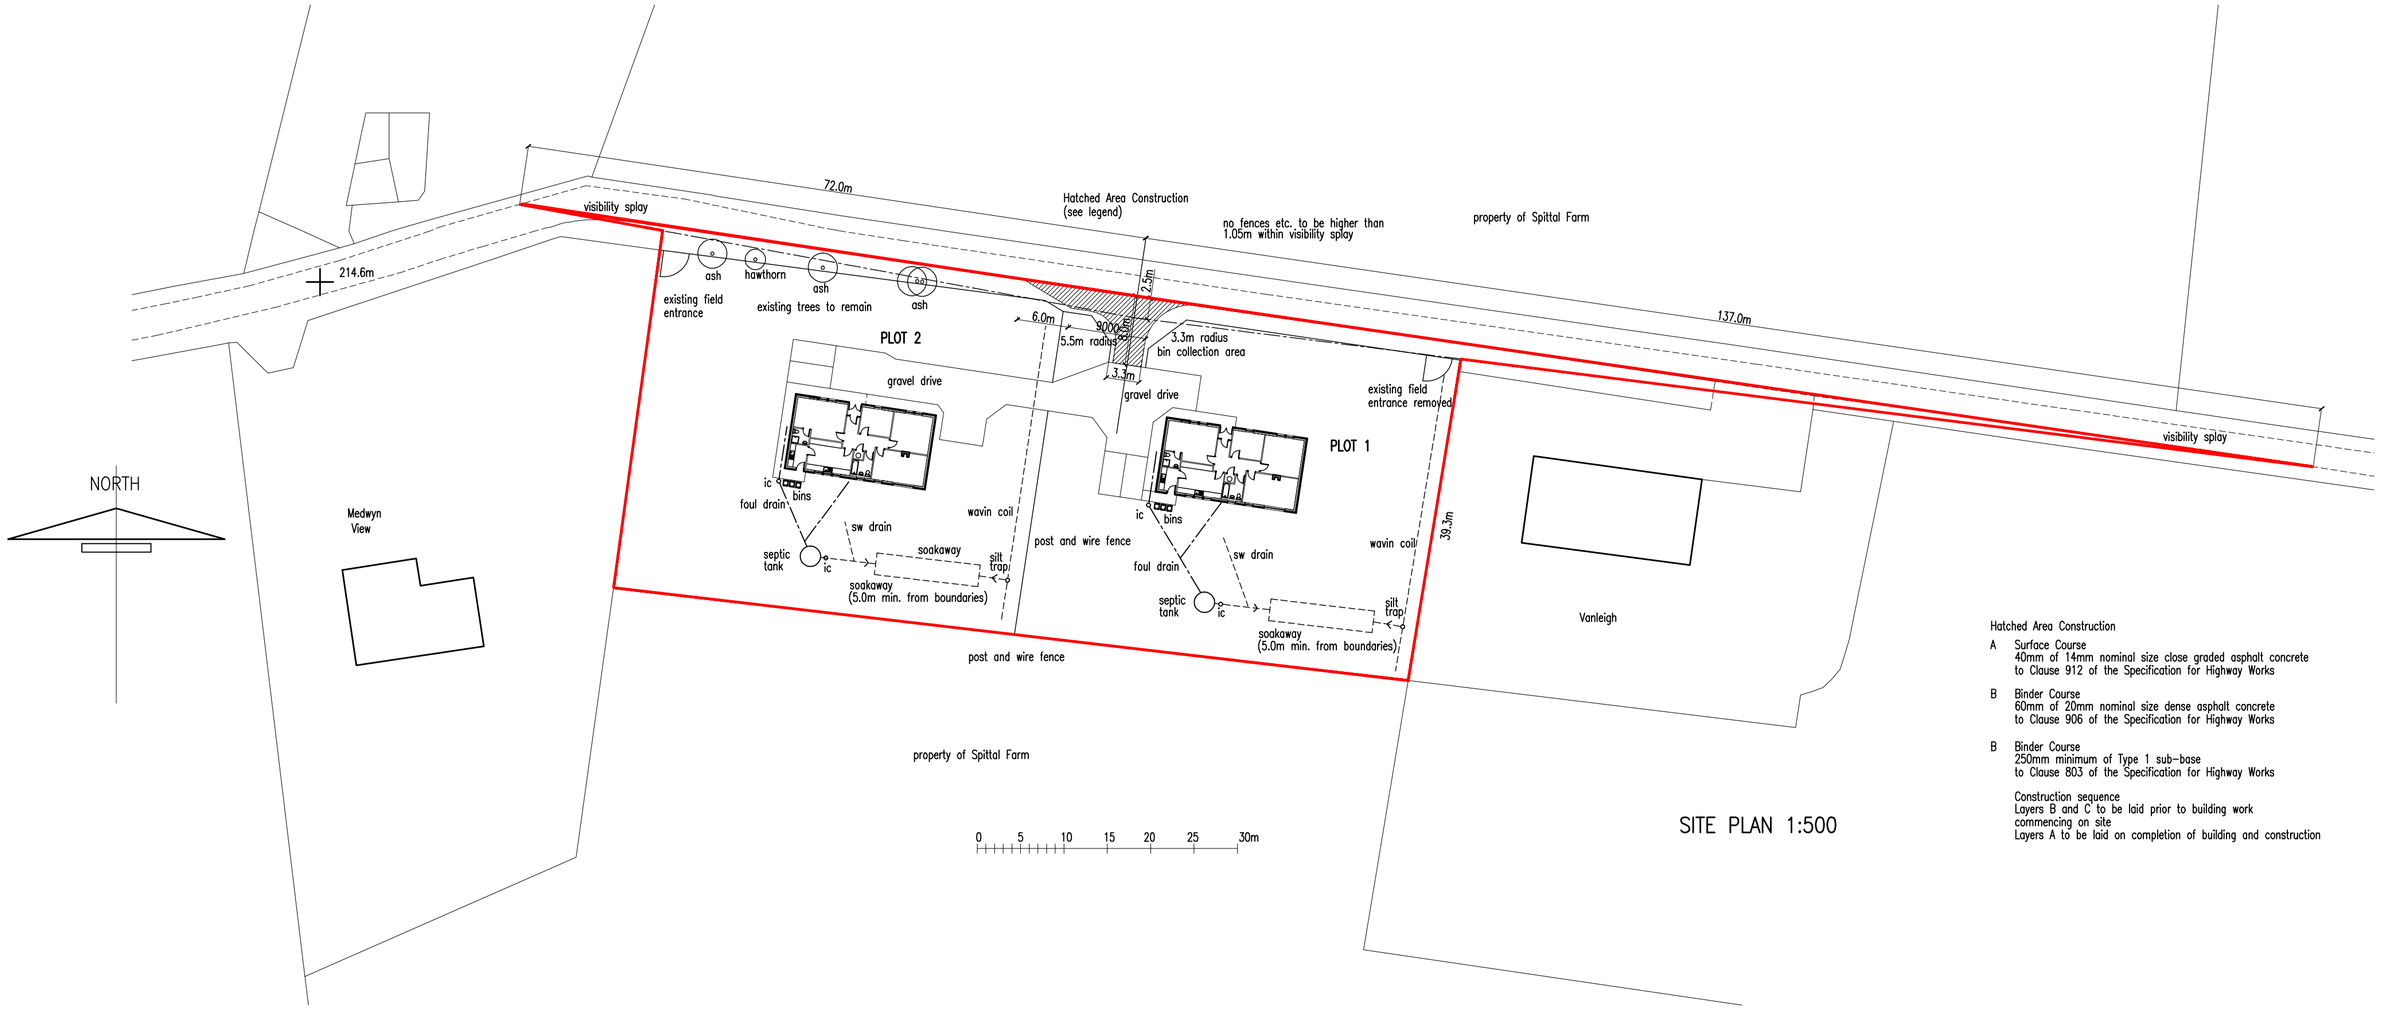

SITE PLAN 1:500

Hatched Area Construction

A Surface Course
40mm of 14mm nominal size close graded asphalt concrete
to Clause 912 of the Specification for Highway Works

B Binder Course
60mm of 20mm nominal size dense asphalt concrete
to Clause 906 of the Specification for Highway Works

B Binder Course
250mm minimum of Type 1 sub-base
to Clause 803 of the Specification for Highway Works

Construction sequence
Layers B and C to be laid prior to building work
commencing on site
Layers A to be laid on completion of building and construction

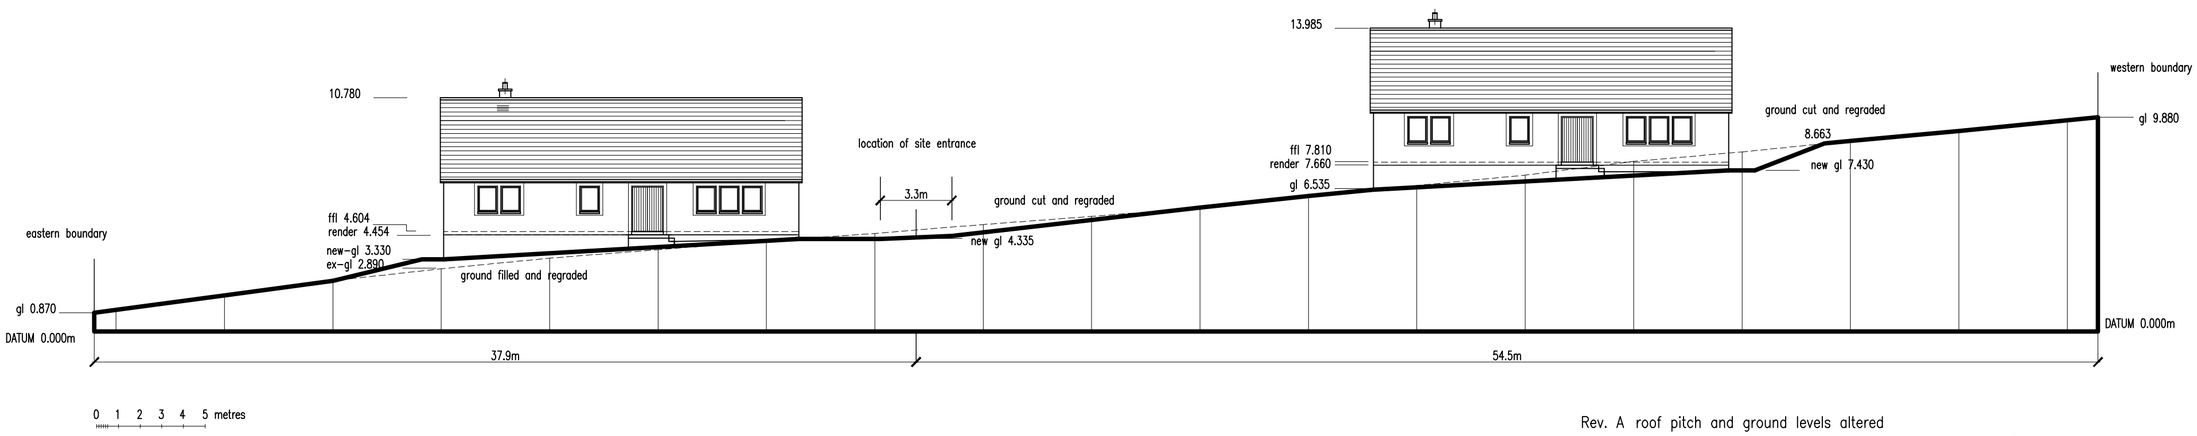

SITE SECTION (viewed from north) 1:200

Rev. A roof pitch and ground levels altered

PROPOSED ERECTION OF TWO HOUSES AT
SPITTAL ROAD, CARNWATH FOR
MR. COLIN McLEAN

SITE PLAN AND SECTION	13-018
1:500 1:200	SEPT. 2017 (1A)

GEORGE SIMPSON Dip. Arch., R.I.B.A., A.R.I.A.S. Chartered Architect
40 Main Street, Braehead, Forth, Lanarkshire. ML11 8EZ
Tel./Fax. 01555 811641
E-mail: georgesimpson40@btinternet.com